
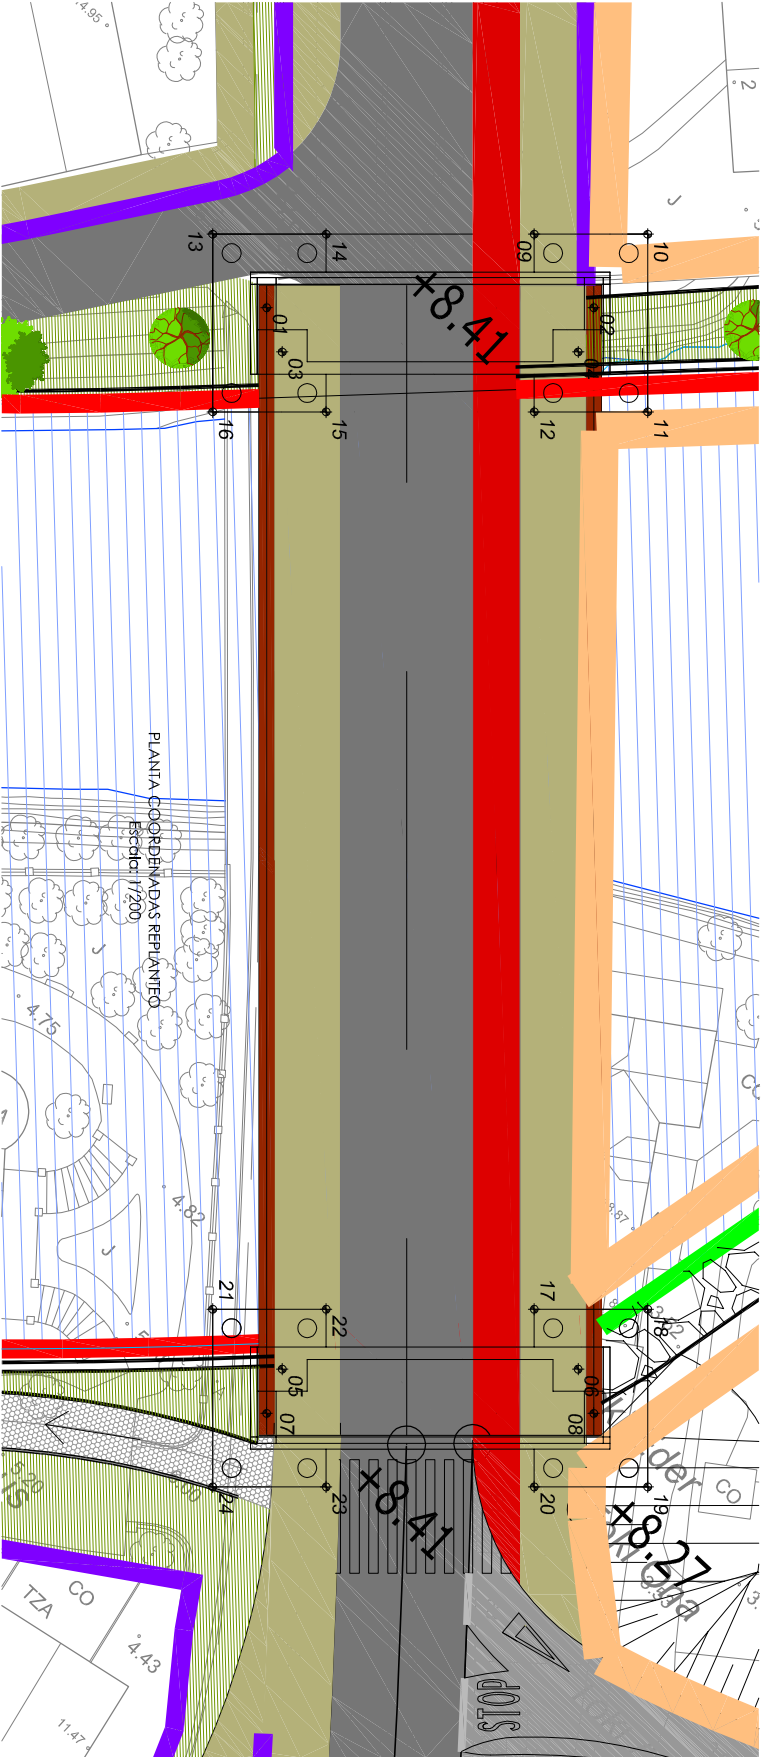
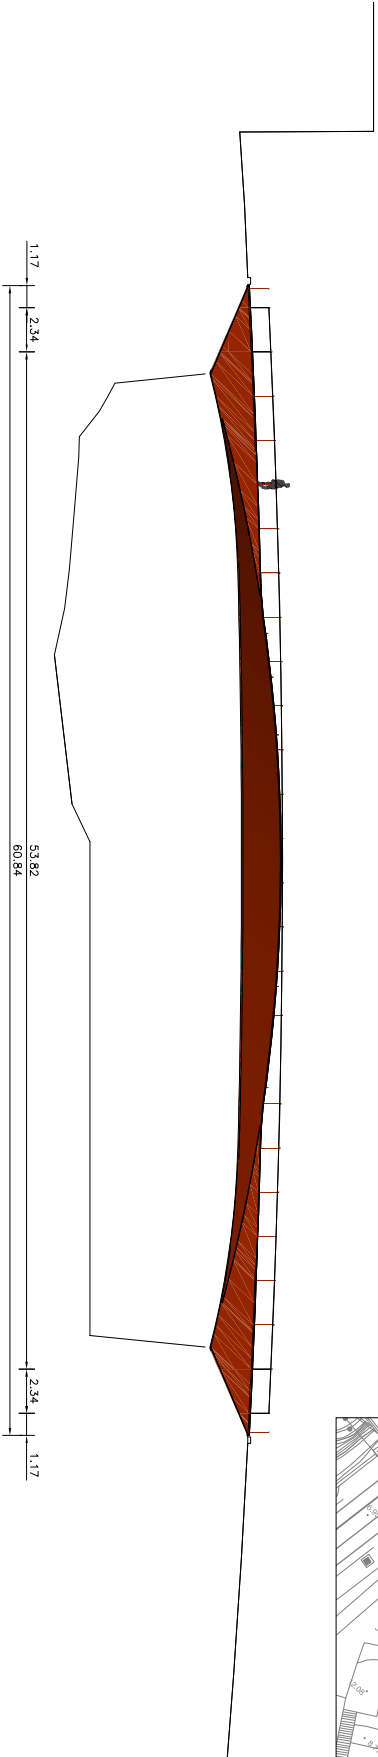


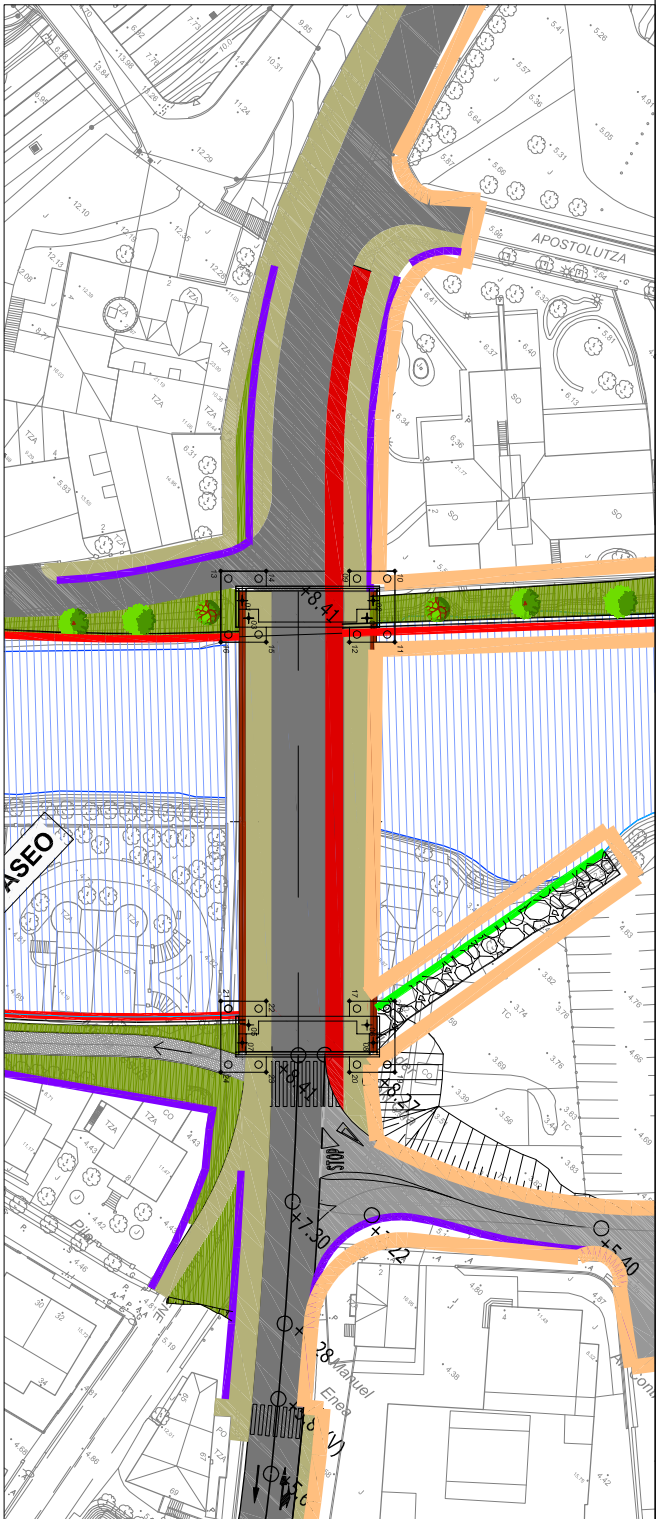

PUNTOS DE REPLANTEO		
Nº	X	Y
01	584822.157	4794657.004
02	584834.742	4794668.874
03	584824.363	4794655.868
04	584835.748	4794666.606
05	584861.291	4794616.716
06	584872.676	4794627.454
07	584862.297	4794614.447
08	584874.882	4794626.318
09	584829.782	4794669.543
10	584834.146	4794673.660
11	584840.596	4794666.821
12	584836.231	4794662.704
13	584817.415	4794657.878
14	584821.779	4794661.995
15	584828.229	4794655.157
16	584823.864	4794651.040
17	584866.810	4794628.165
18	584873.174	4794632.281
19	584879.624	4794625.443
20	584875.259	4794621.326
21	584856.443	4794616.500
22	584860.807	4794620.617
23	584867.257	4794613.779
24	584862.892	4794609.662

martutene zubia. orokor plano
puente martutene. plano general